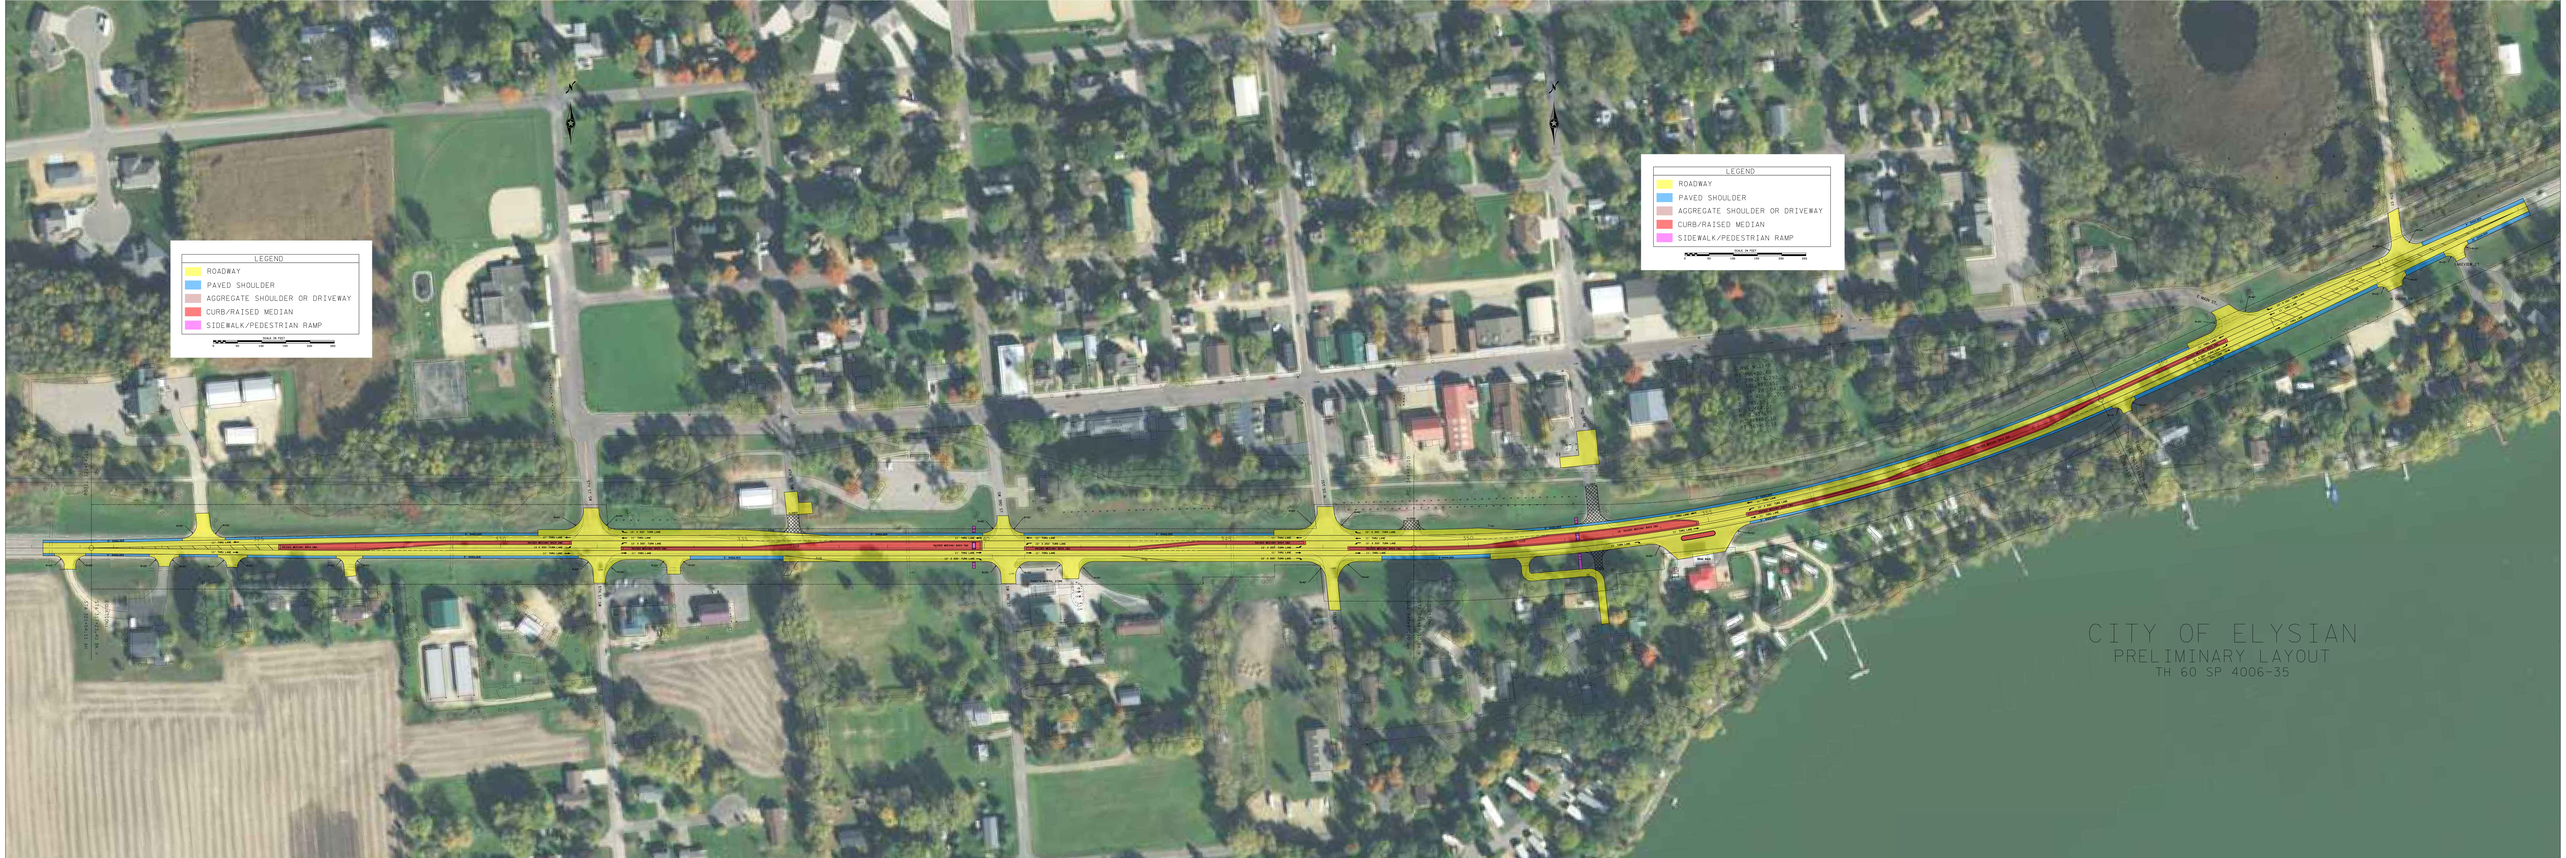
LEGEND
ROADWAY
PAVED SHOULDER
AGGREGATE SHOULDER OR DRIVEWAY
CURB/RAISED MEDIAN
SIDEWALK/PEDESTRIAN RAMP
LEGEND
ROADWAY
PAVED SHOULDER
AGGREGATE SHOULDER OR DRIVEWAY
CURB/RAISED MEDIAN
SIDEWALK/PEDESTRIAN RAMP
CITY OF ELYSIAN
PRELIMINARY LAYOUT
TH 60 SP 4006-35