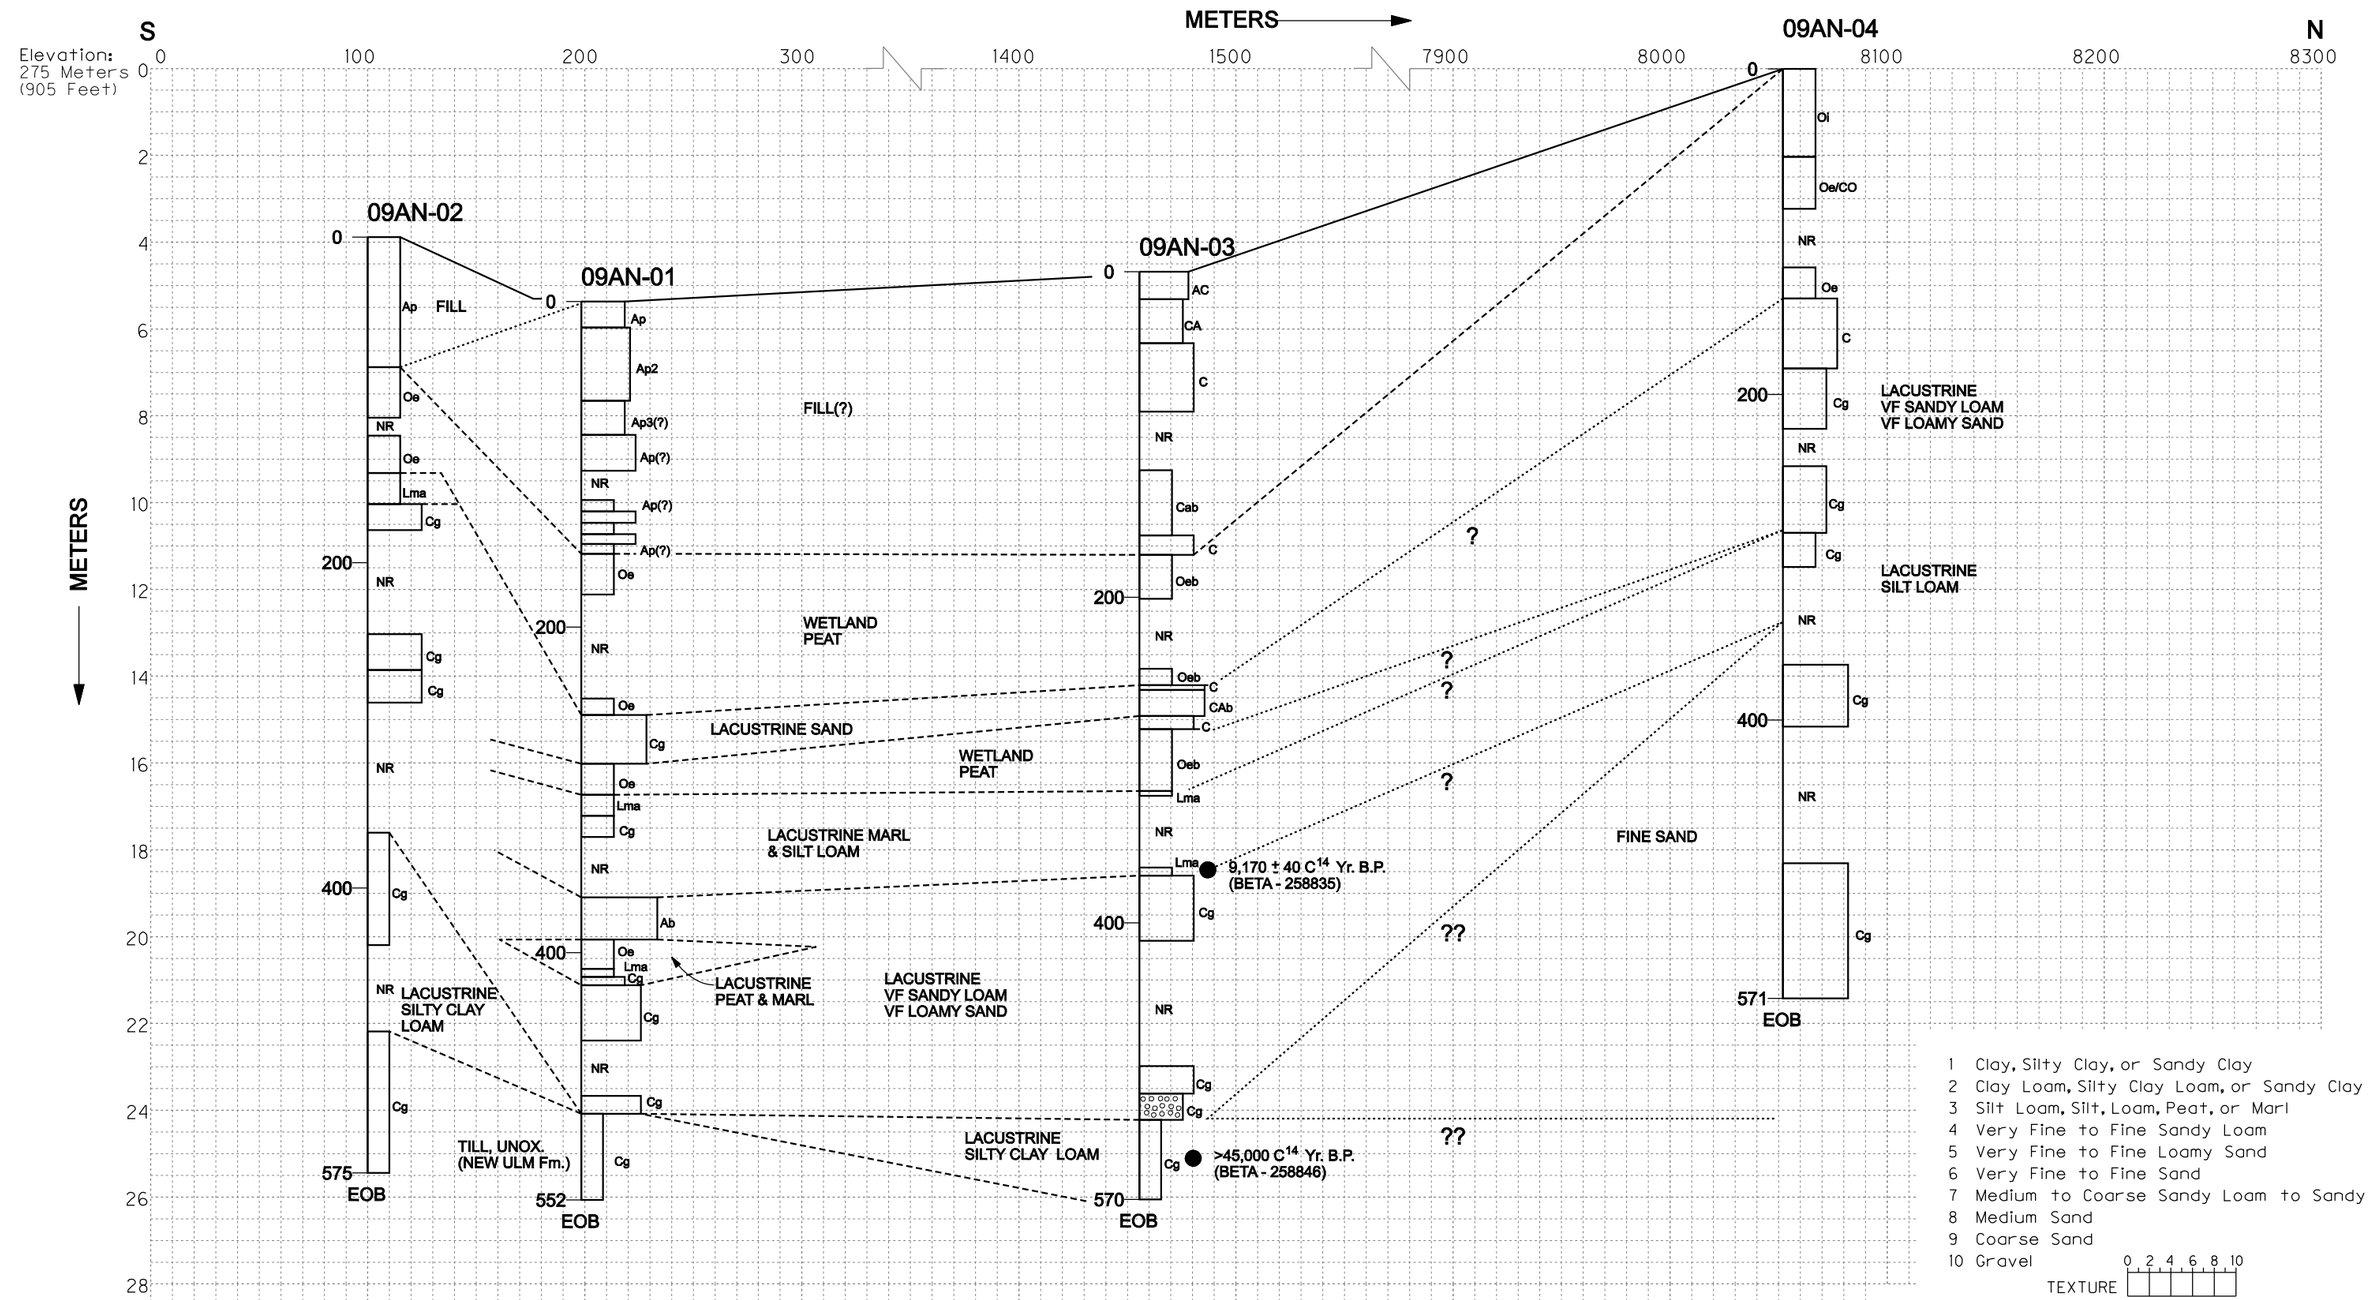

MINNESOTA DEPARTMENT OF TRANSPORTATION

FIGURE 3 - AREA 1
STRATIGRAPHY AND GRAPHIC SEDIMENT SOIL LOGS

SCALE AS SHOWN	PROJECT ID 06M058	
DATE: 6-30-2009	Foth Infrastructure & Environment, LLC	FIGURE NO. 3
PREPARED BY: CKV		
CHECKED BY: CMH1		

X:\MS\IE\2006\06M058\cad\cores\6m58_cores.dgn
07/08/2009 ckv

© 2009 Foth Infrastructure & Environment, LLC