


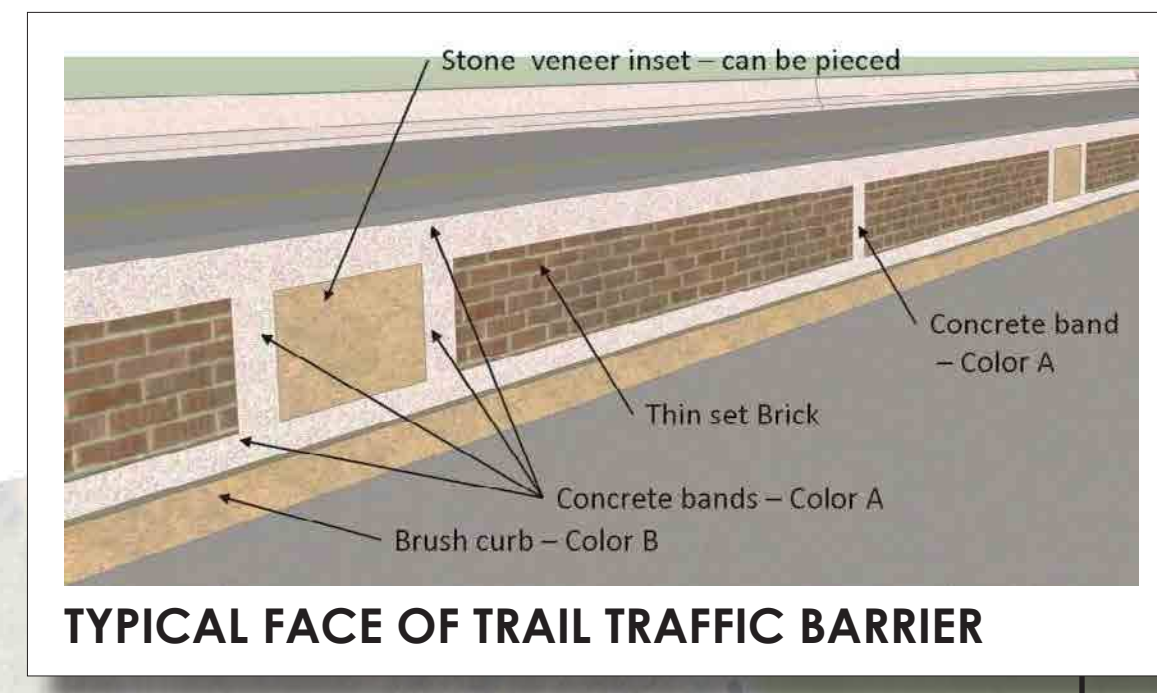


 


TYPICAL FACE OF TRAIL TRAFFIC BARRIER

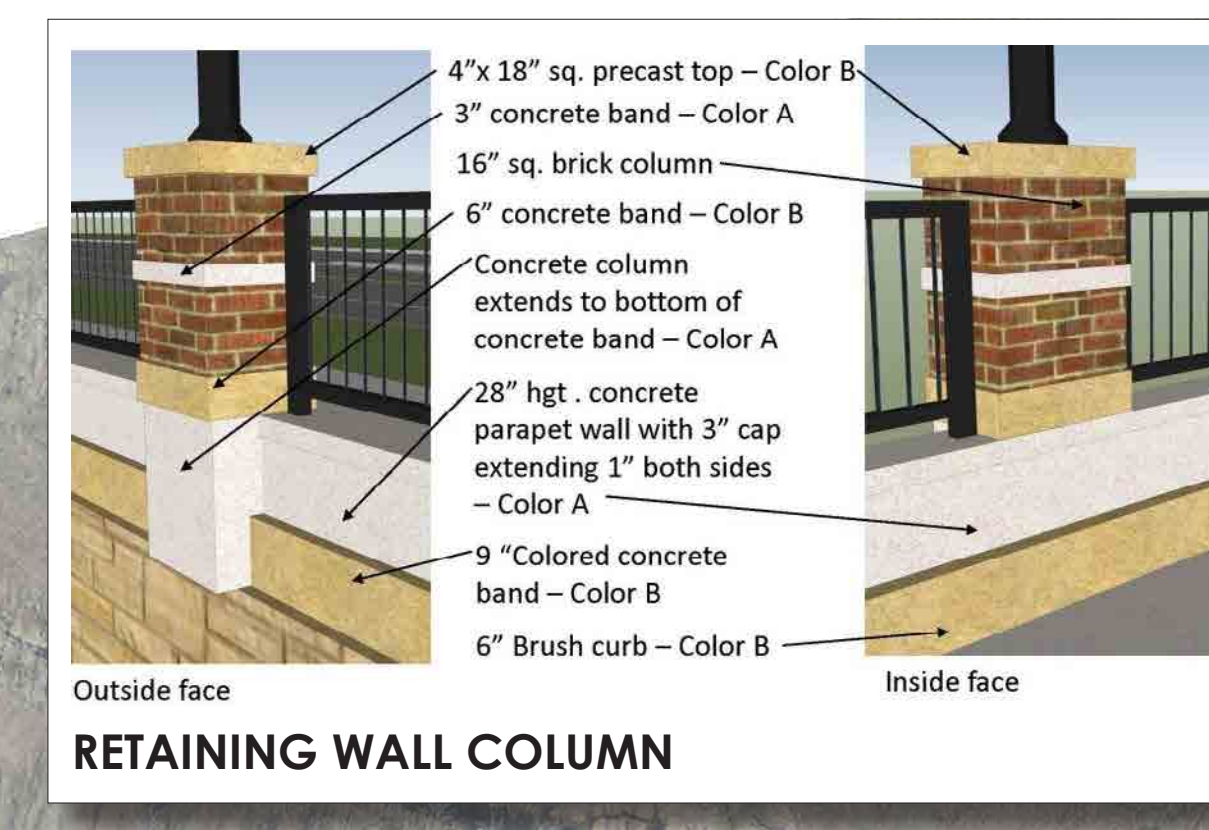

RETAINING WALL COLUMN

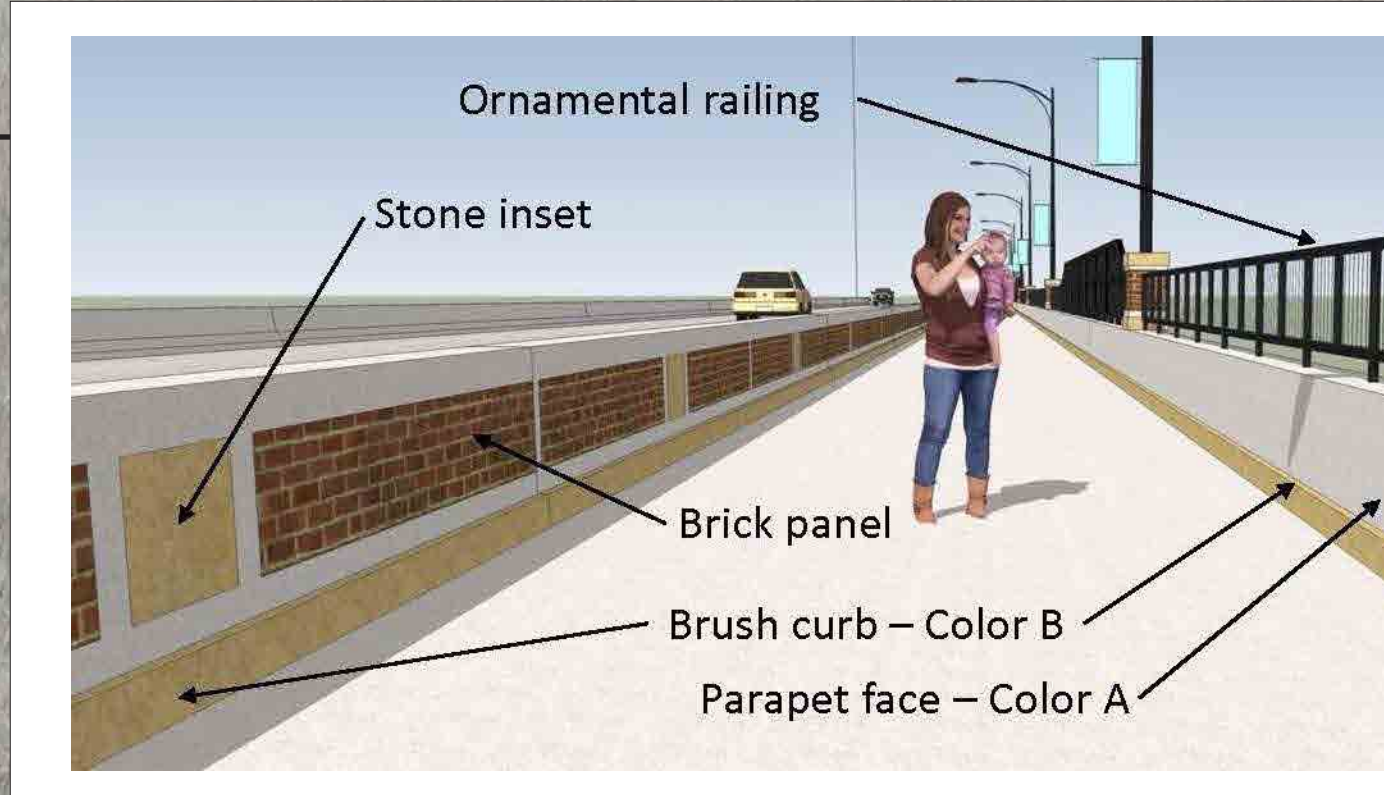


BARRIER WALL AND PARAPET TREATMENT ALONG TRAIL

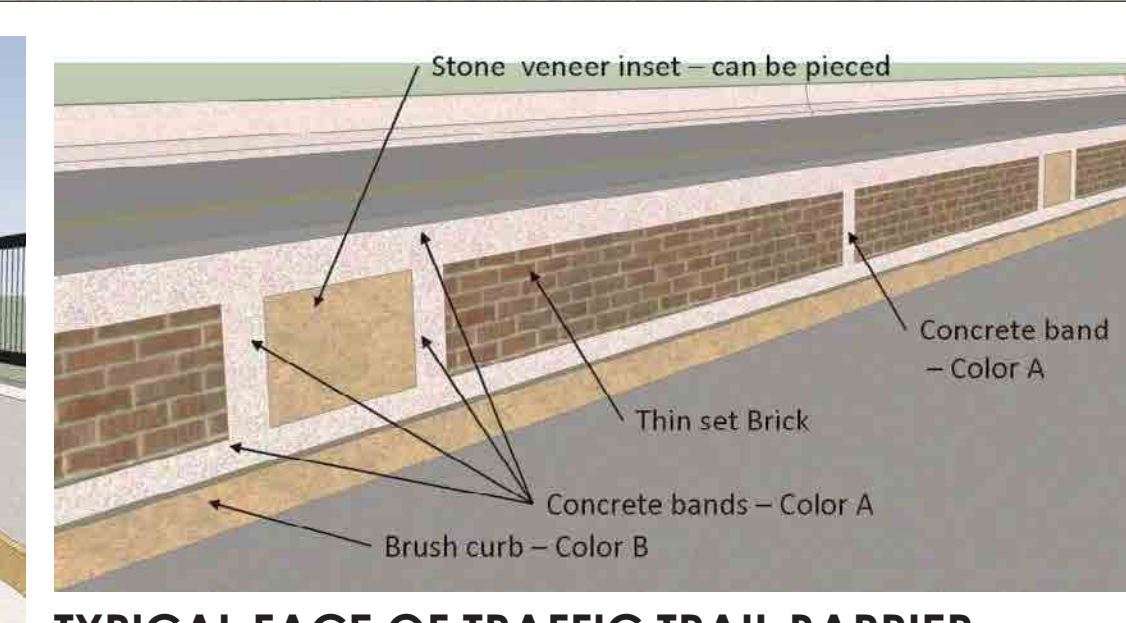


TYPICAL FACE OF TRAIL TRAFFIC BARRIER

FRONT STREET ROUNDABOUT

- NO ARTWORK/MONUMENTATION
- TWO TYPES OF NATIVE GRASSES
- 2' WIDE CONCRETE BAND BETWEEN PLANTING TYPES

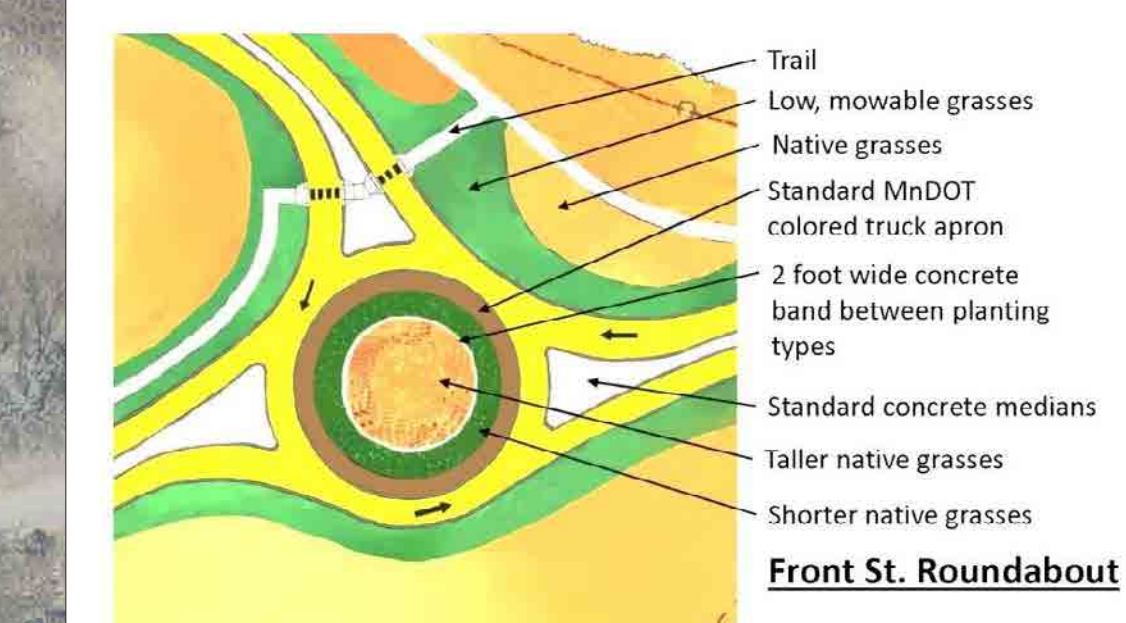

CONCRETE BAND BETWEEN PLANTINGS WITHIN ROUNDABOUT

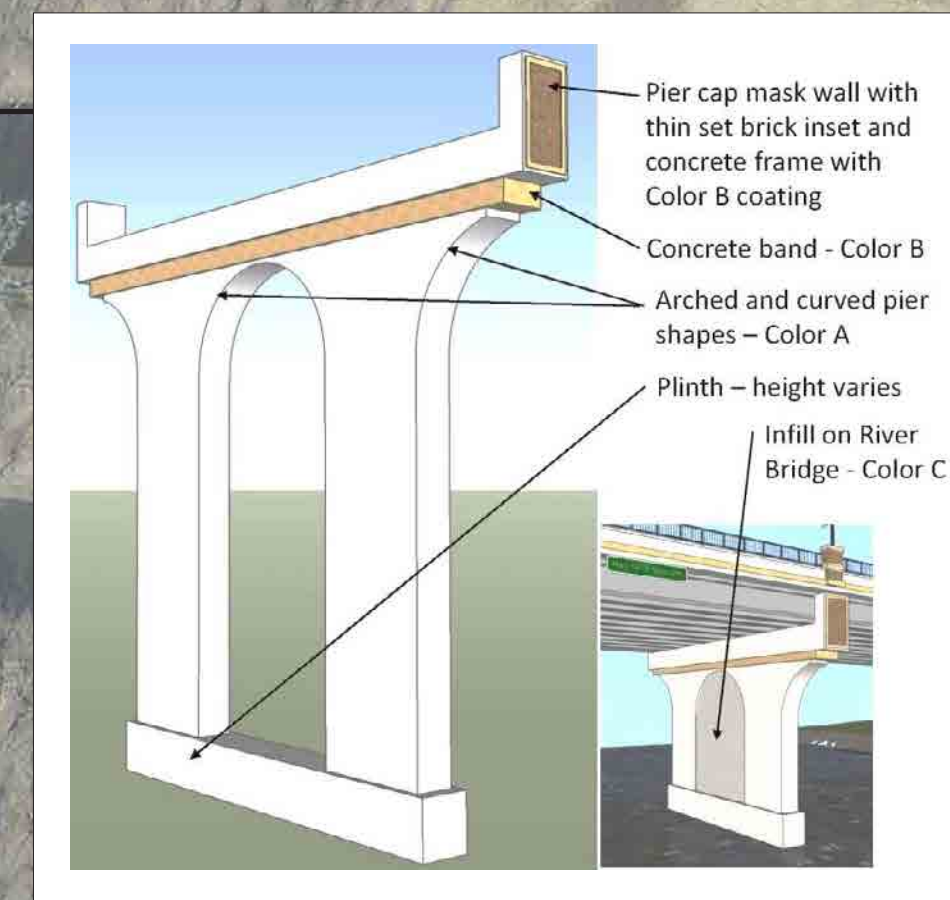

TYPICAL PIERS


NOTE:
NO TRAIL OR PEDESTRIAN ACCESS ON THE INTERCHANGE BRIDGE

TH 15/14 INTERCHANGE ROUNDABOUT


- TWO TYPES OF NATIVE GRASSES
- NO CONCRETE BAND BETWEEN NATIVE GRASSES




INTERPRETIVE AREA

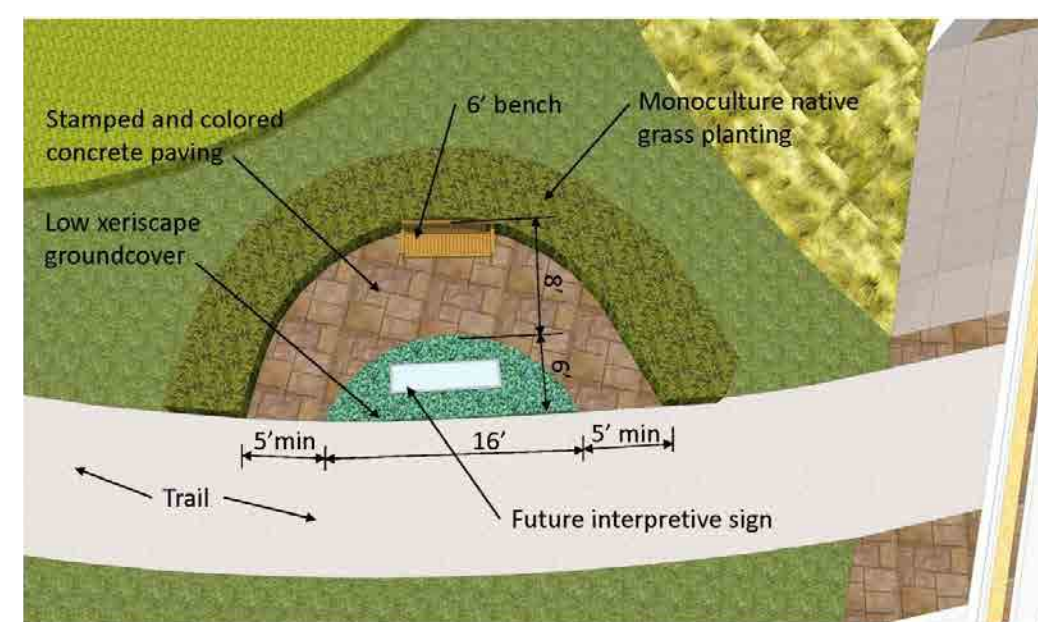

INTERPRETIVE AREA PLAN

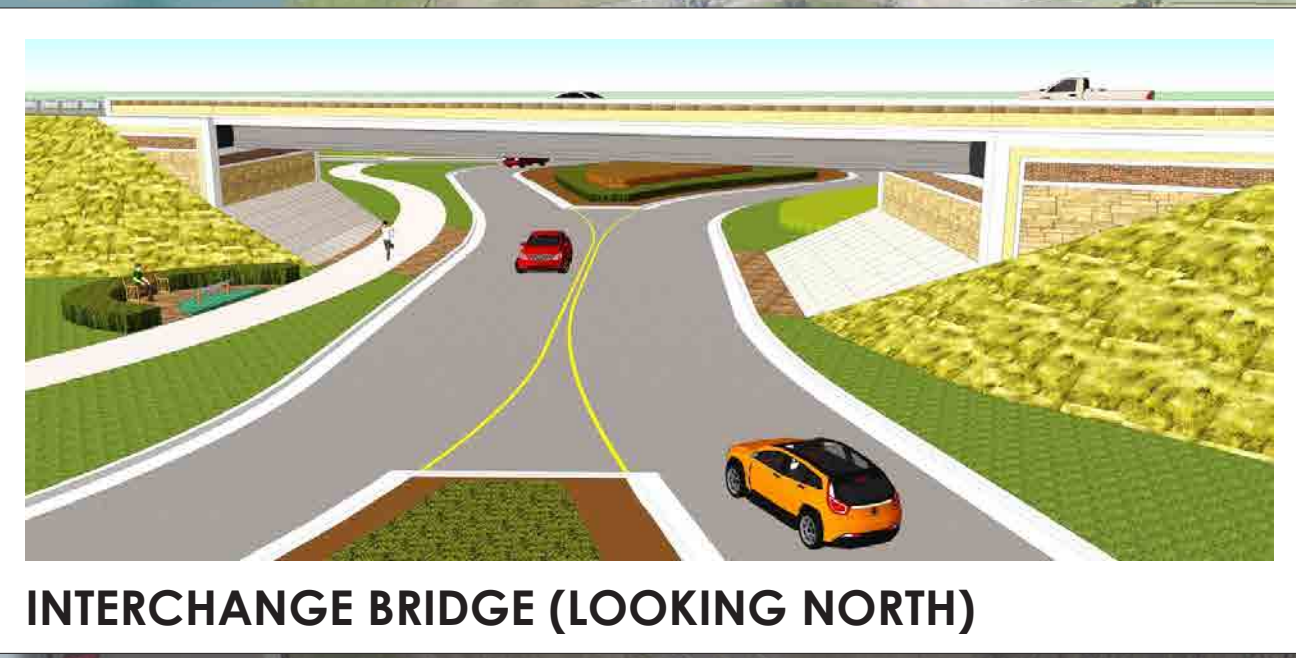

INTERCHANGE BRIDGE (LOOKING NORTH)

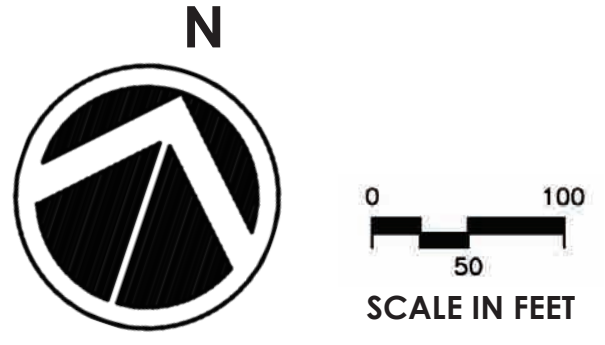

AESTHETIC LAYOUT PLAN