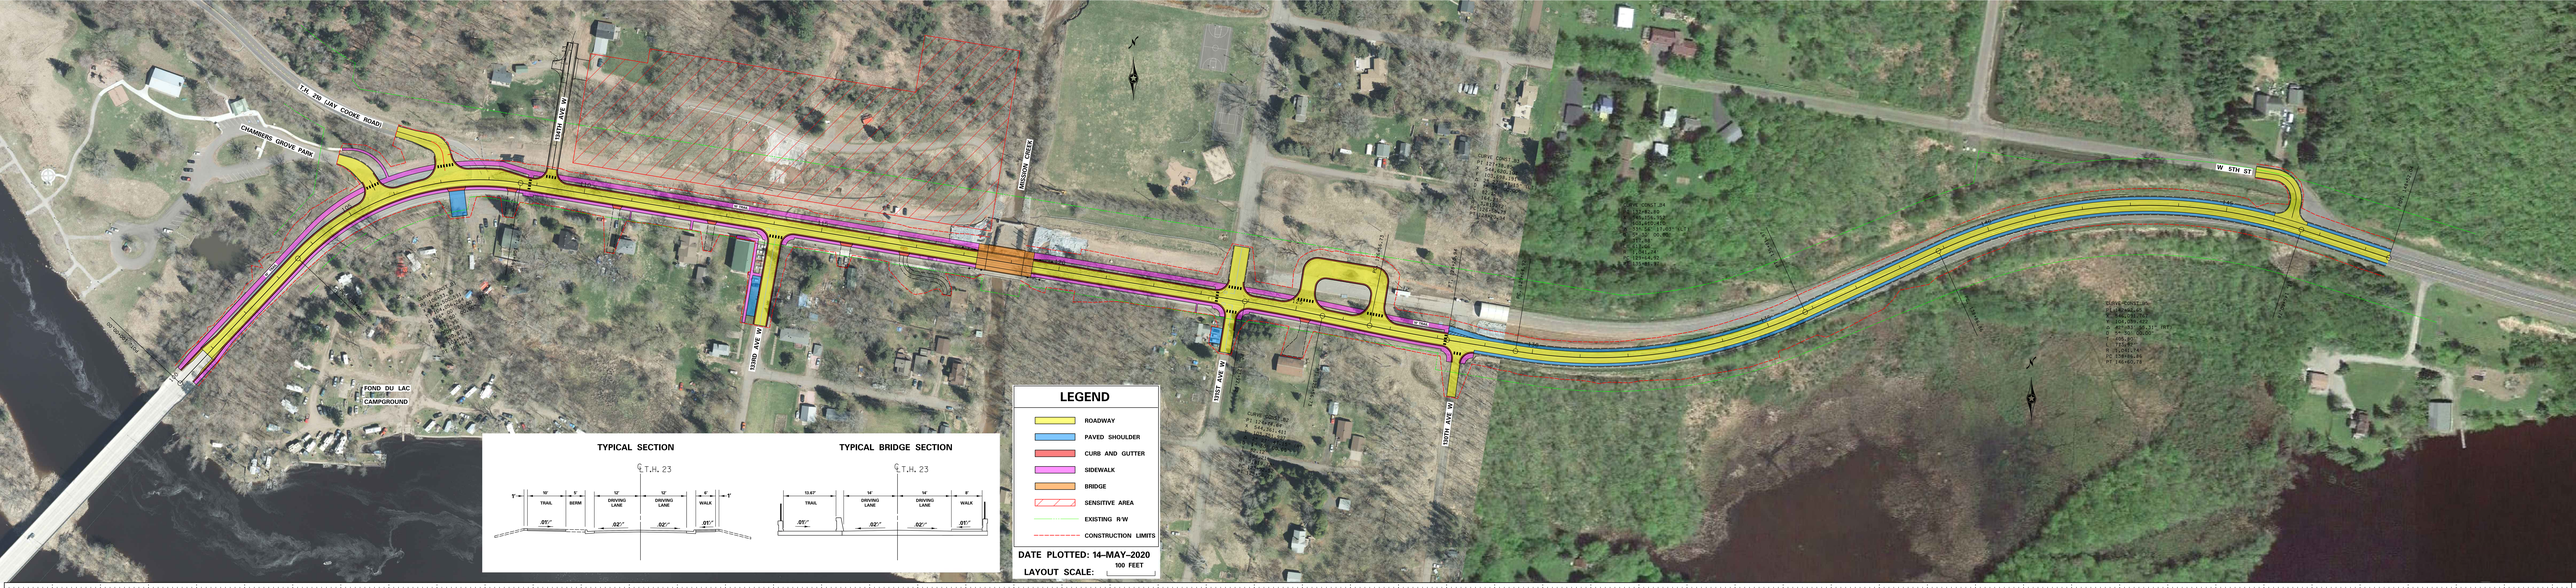
T.H. 23 (SAY COOKE ROAD)
CHAMBERS GROVE PARK
134TH AVE. W.
133RD AVE. W.
131ST AVE. W.
130TH AVE. W.
W. 5TH ST.
FOND DU LAC CAMPGROUND
TYPICAL SECTION
TYPICAL BRIDGE SECTION
℄ T.H. 23
TRAIL
BERM
DRIVING LANE
WALK
LEGEND
ROADWAY
PAVED SHOULDER
CURB AND GUTTER
SIDEWALK
BRIDGE
SENSITIVE AREA
EXISTING R/W
CONSTRUCTION LIMITS
DATE PLOTTED: 14-MAY-2020
LAYOUT SCALE:
100 FEET

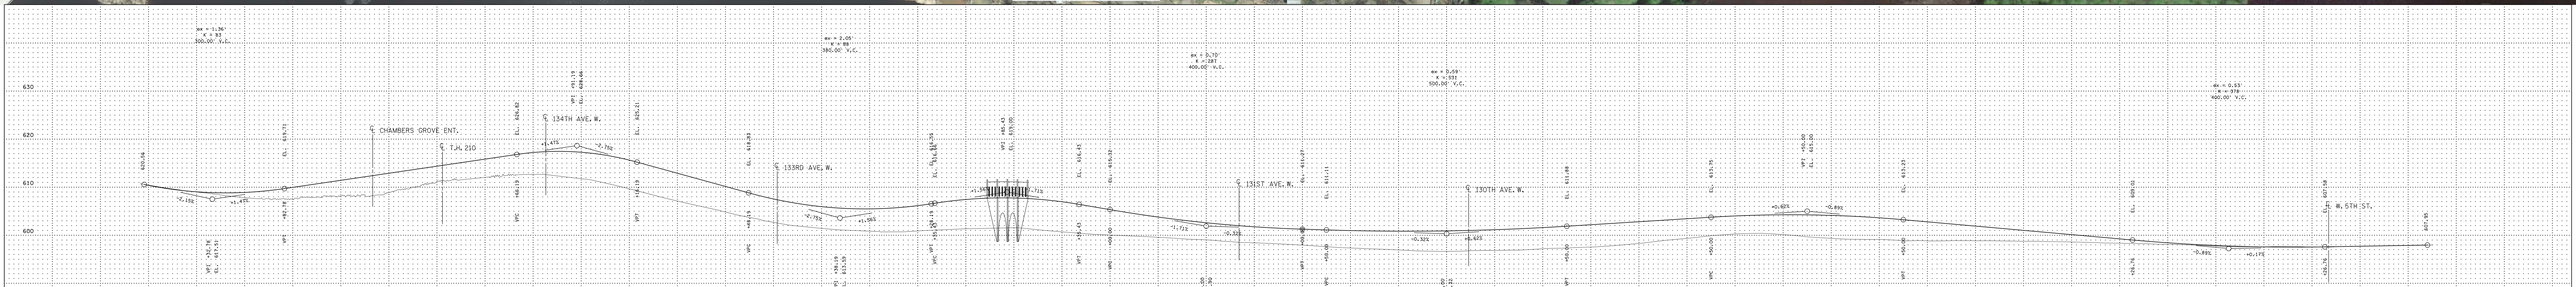
CHAMBERS GROVE ENT.
T.H. 210
134TH AVE. W.
133RD AVE. W.
131ST AVE. W.
130TH AVE. W.
W. 5TH ST.