DIVERGING DIAMOND INTERSECTION

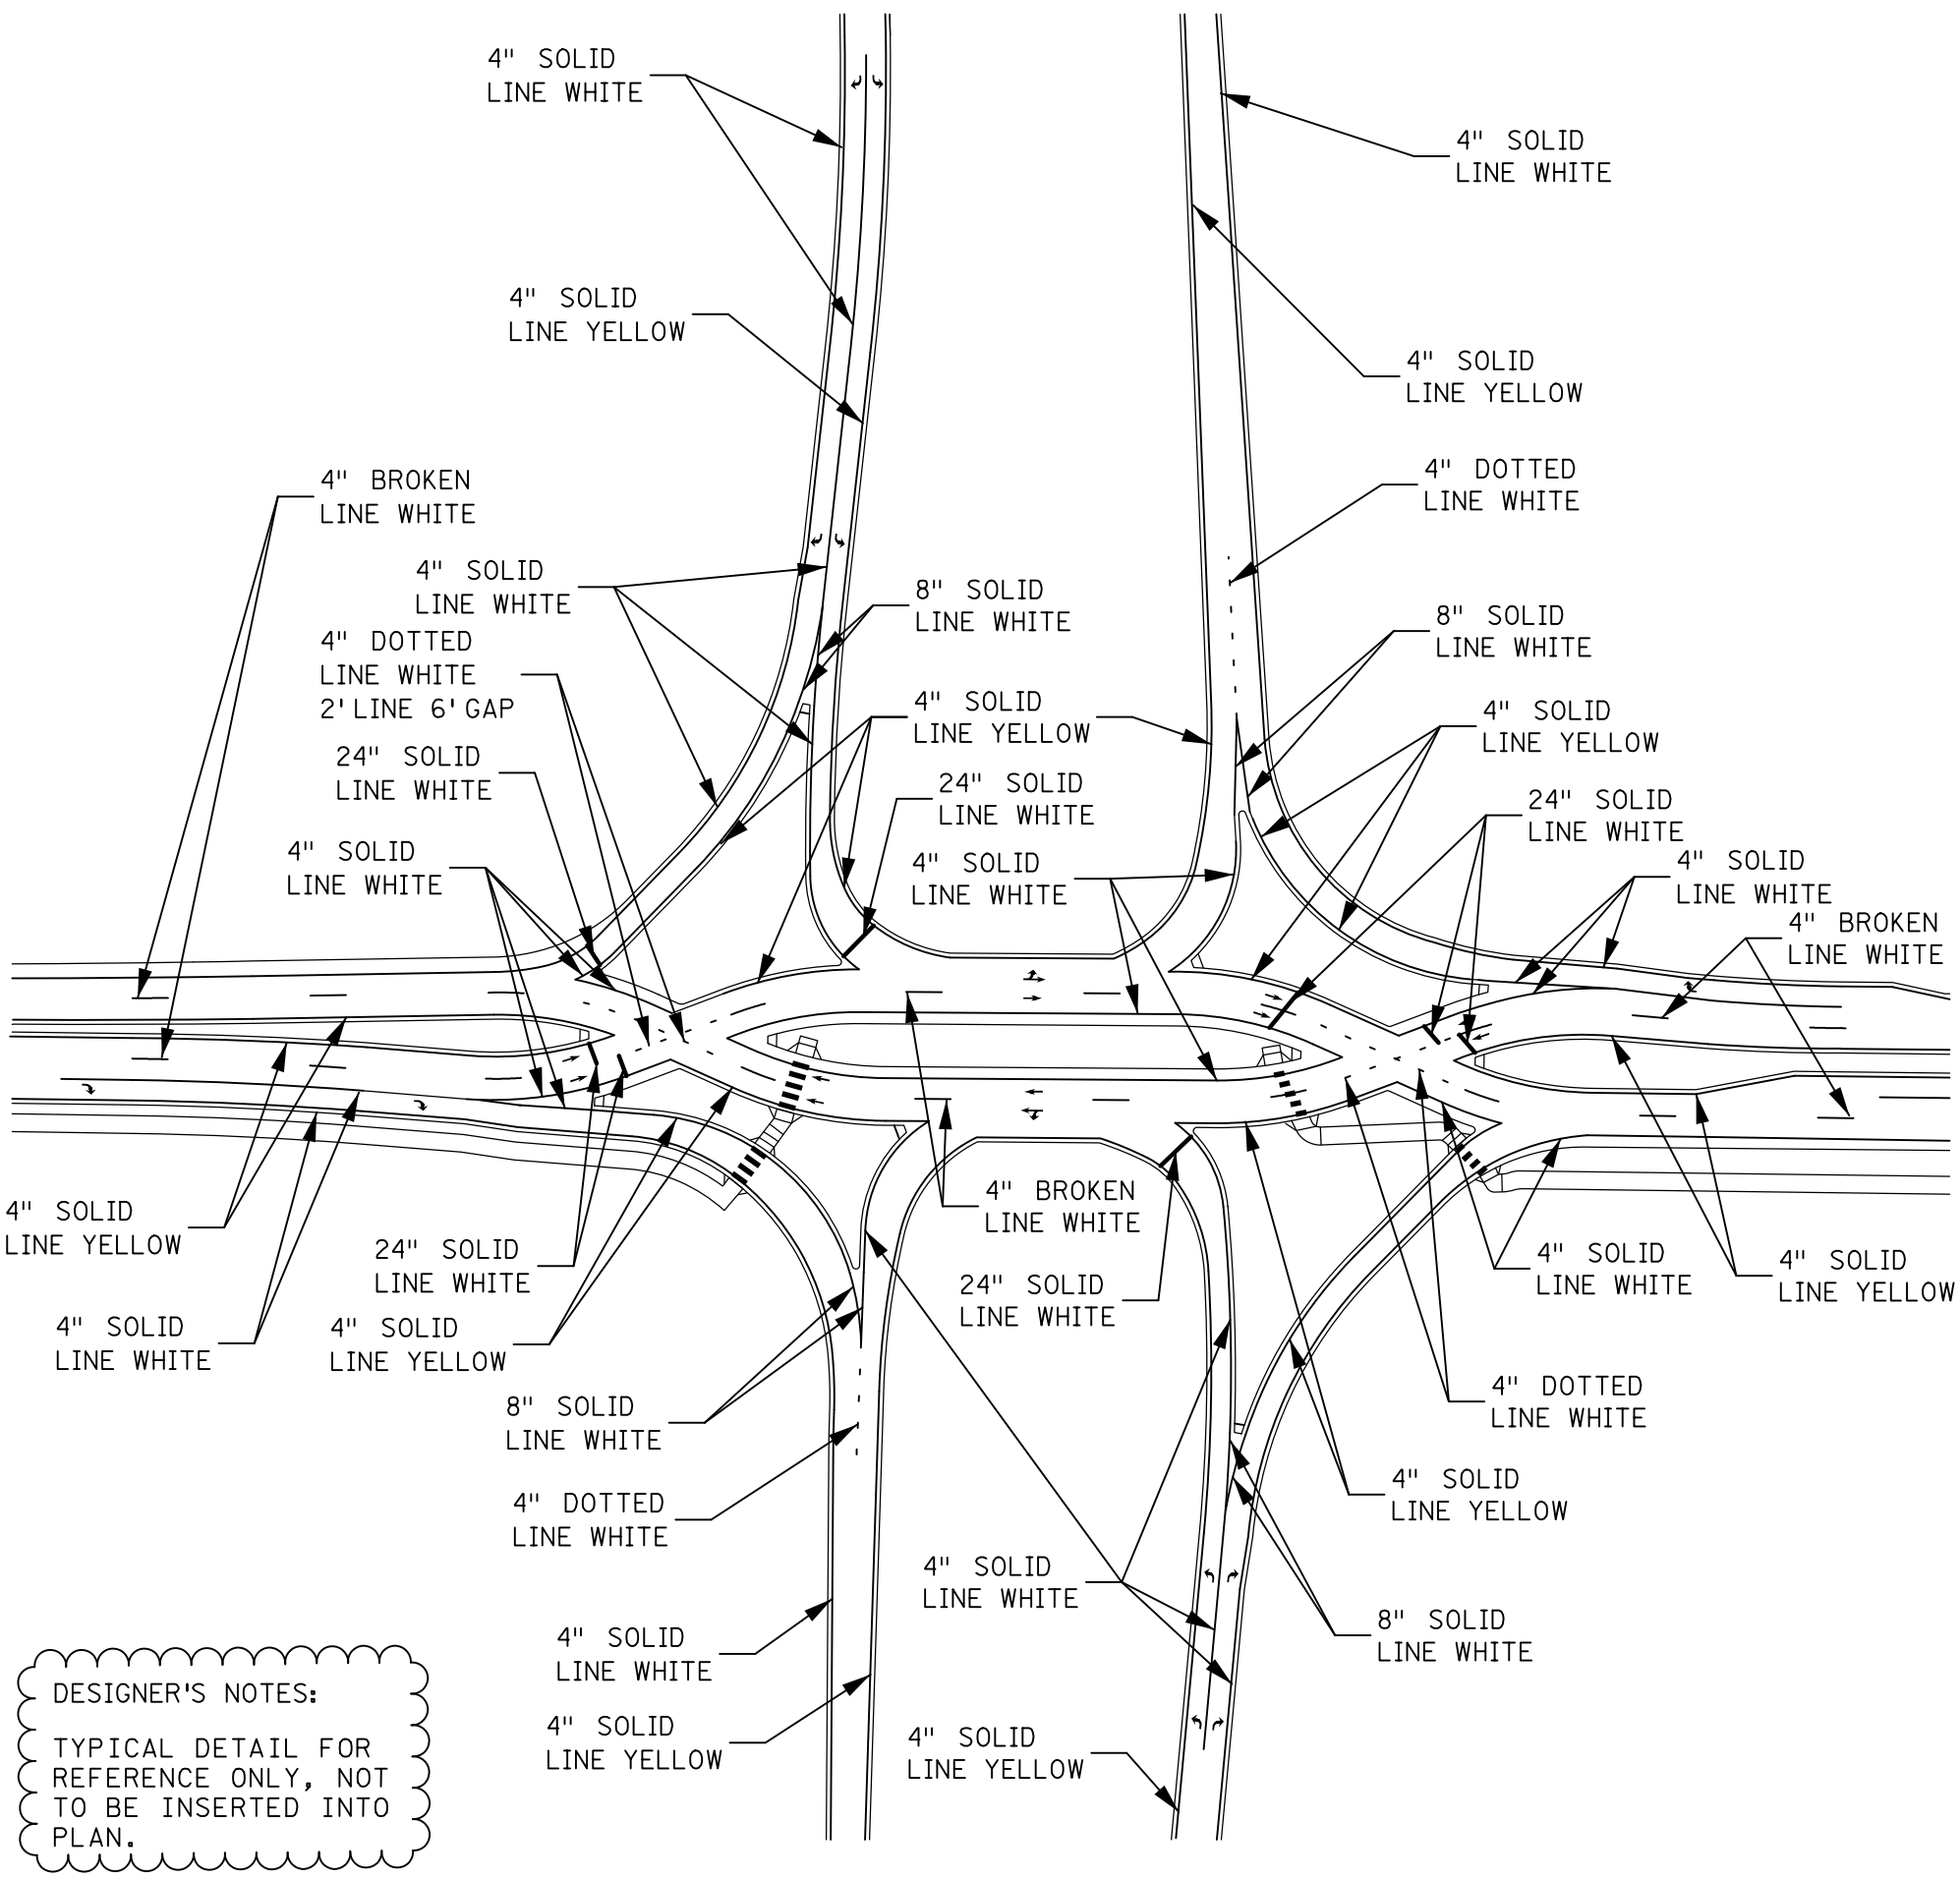

DESIGNER'S NOTES:

TYPICAL DETAIL FOR REFERENCE ONLY, NOT TO BE INSERTED INTO PLAN.

PUBLISHED BY OTE: 20 NOV 2015	MODIFIED: